




Possy Newland Reserve, Little River

Play Space + Picnic / BBQ Upgrade | Concept Design - May 2024

0 1 2 3 4 5m
Scale 1:250 @ A3




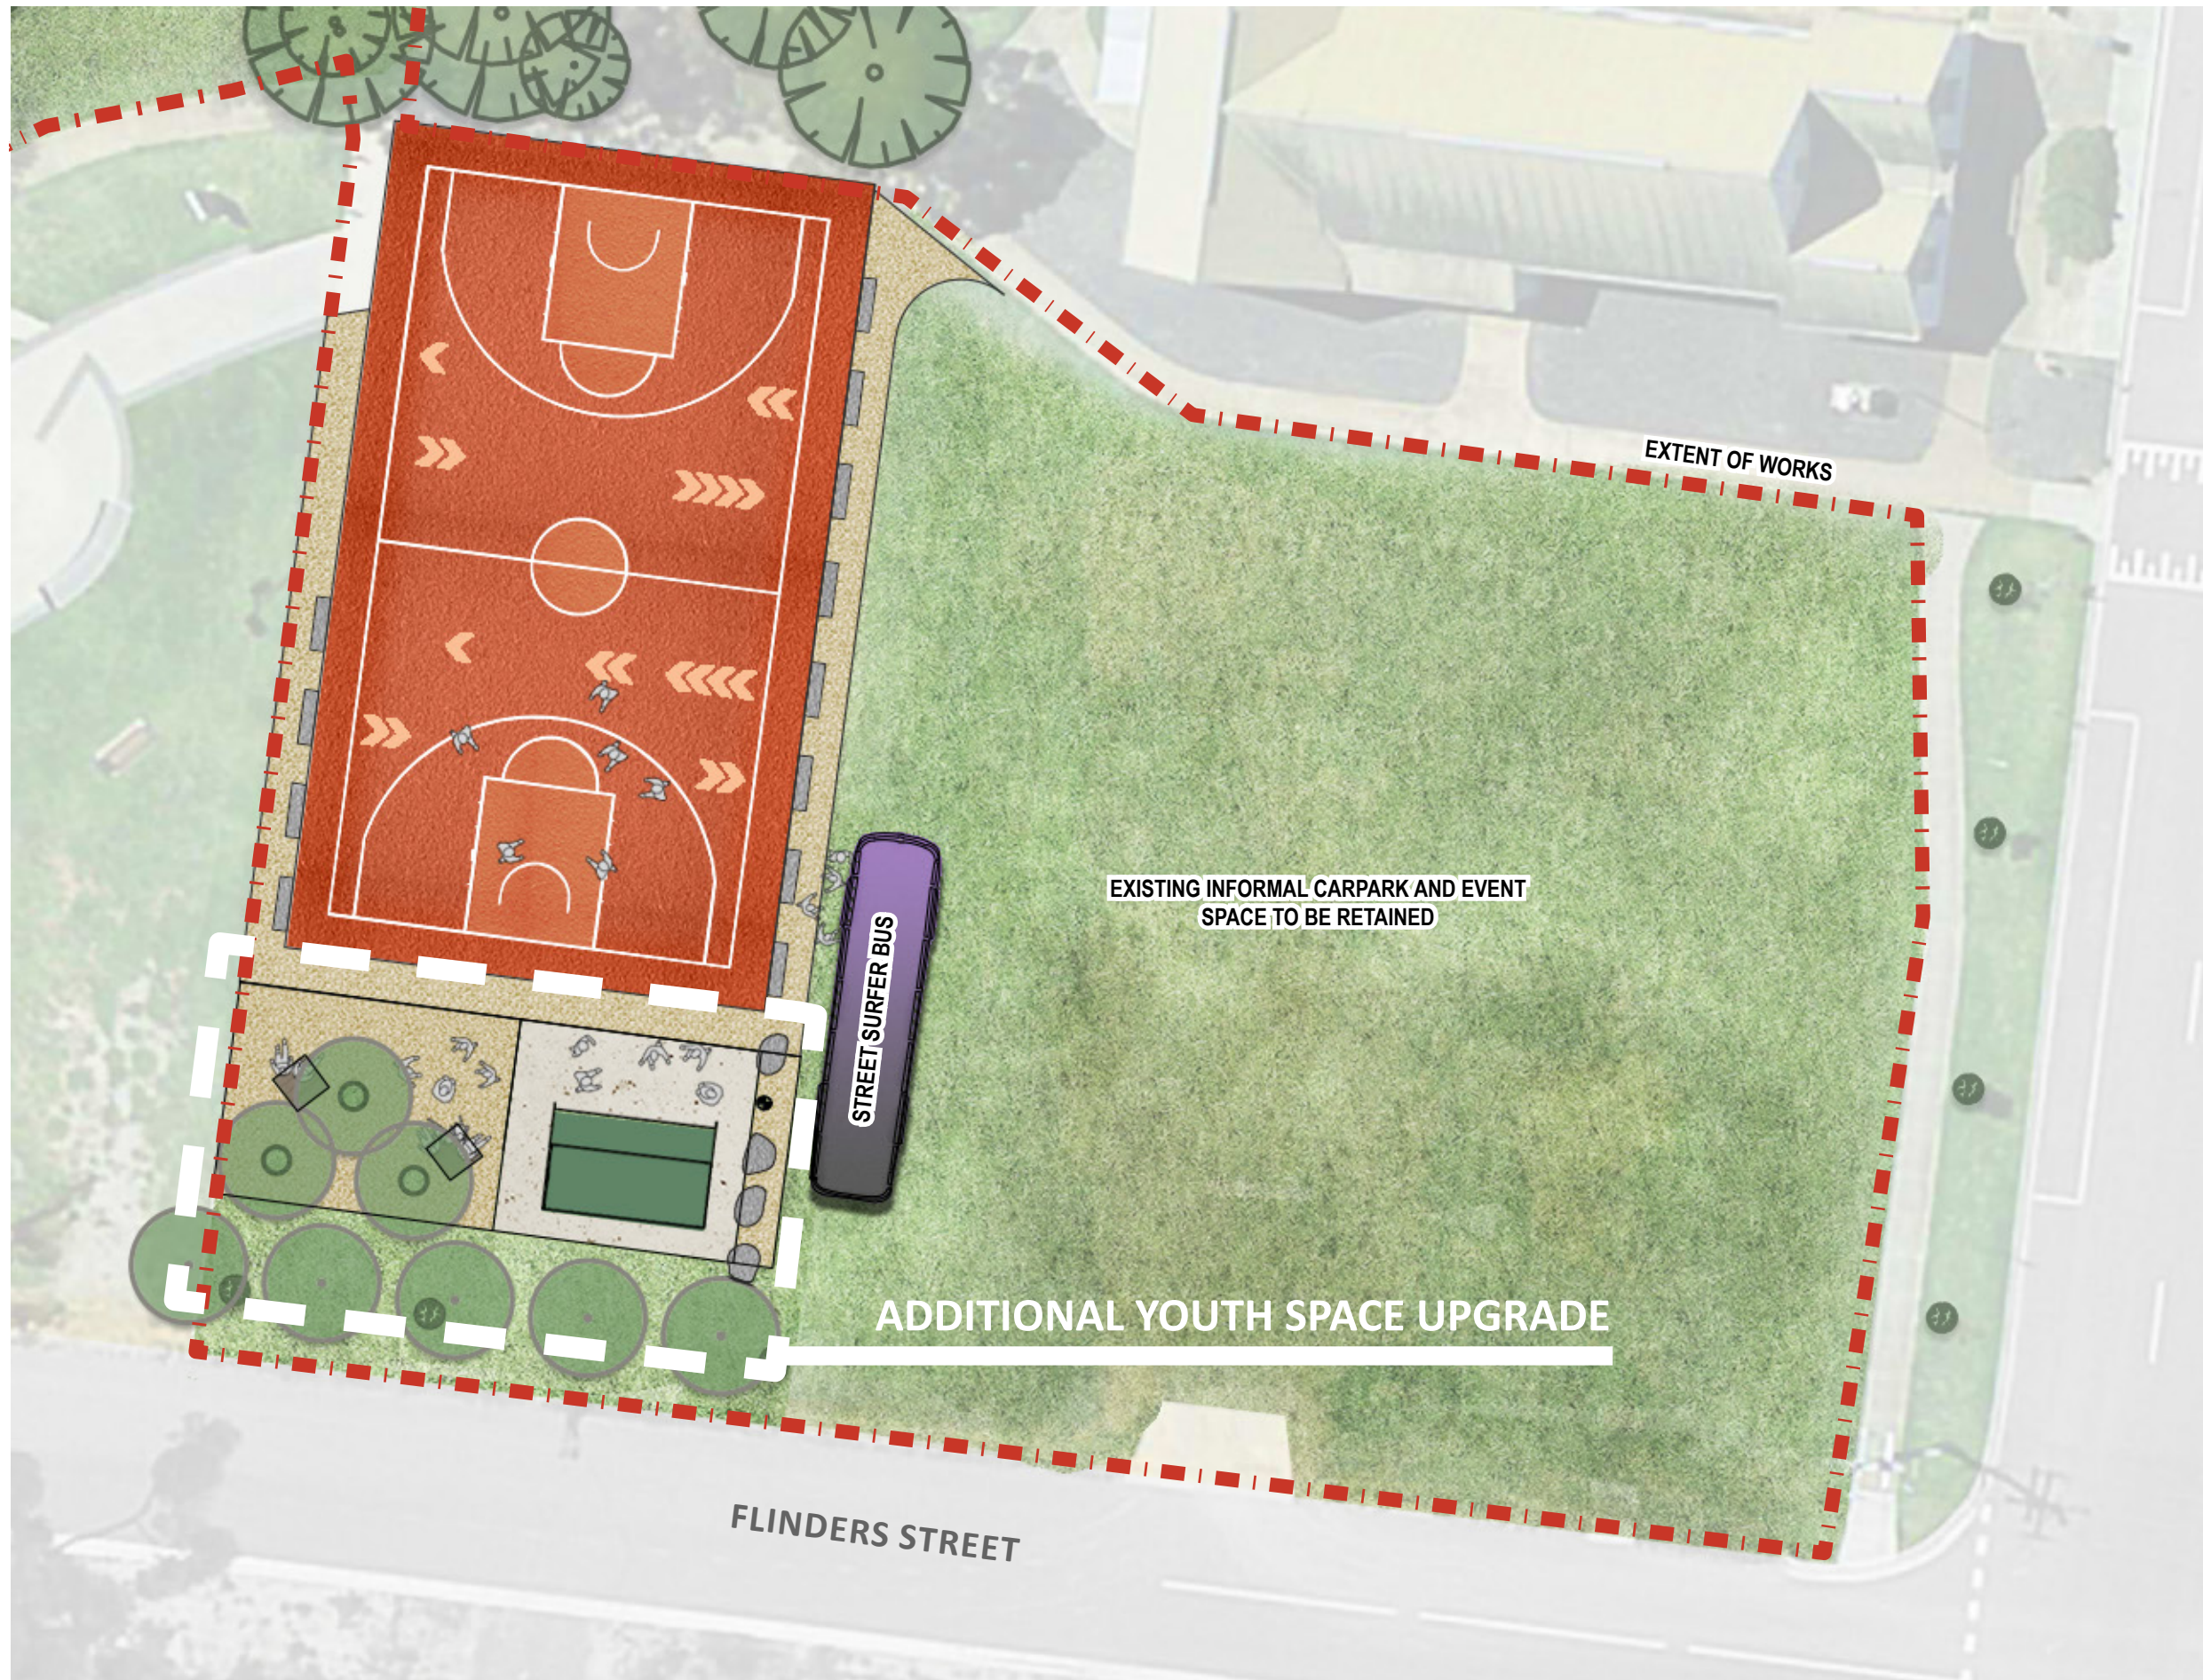

LEGEND



Concrete basketball court with acrylic surface

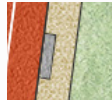

Large form seating in gravel strip



Top dress existing lawn



Youth space on concrete slab



Informal space, gravel surface with trees



Tree planting

