




EXISTING ELEMENTS



★ REMNANTS OF IRRIGATION PUMP HOUSE - HISTORICAL ARCHAEOLOGICAL SITE - TO REMAIN

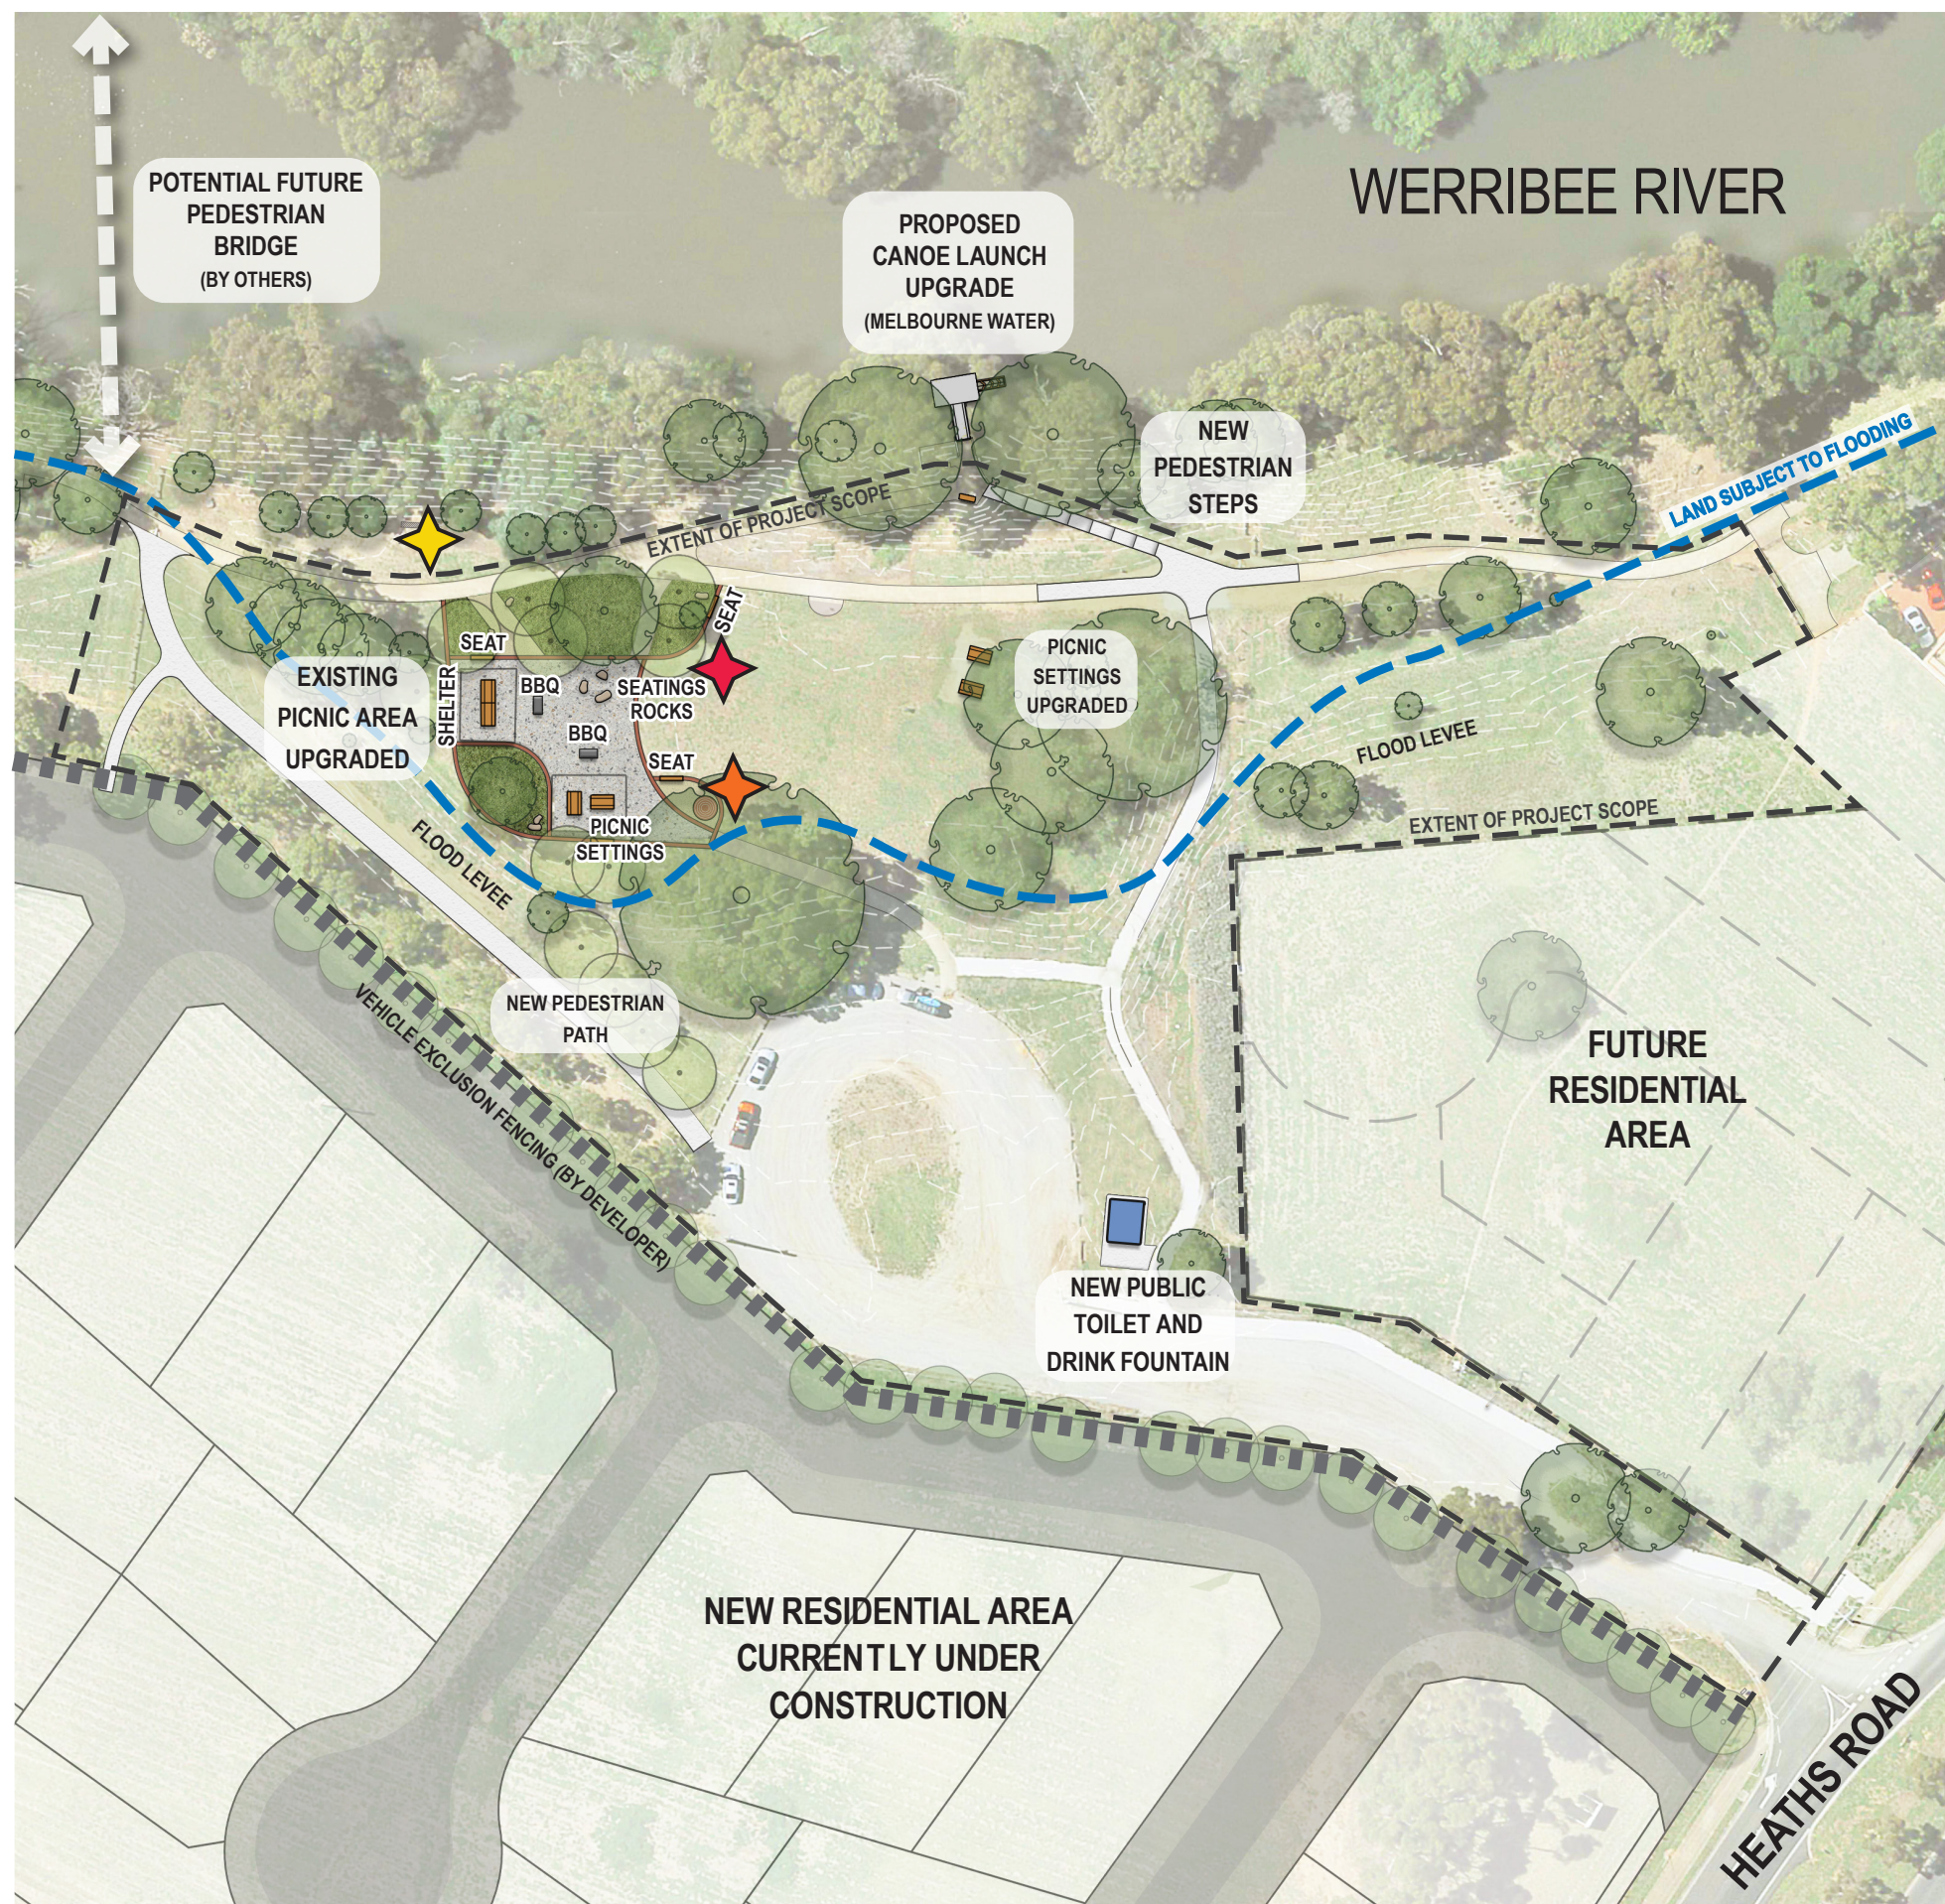

★ EXISTING BRICK CISTERN - TO REMAIN




★ EXISTING PLOUGH - TO BE REMOVED

PROPOSED UPGRADES



EXISTING CANOE LAUNCH UPGRADED TO A FLOATING PONTOON

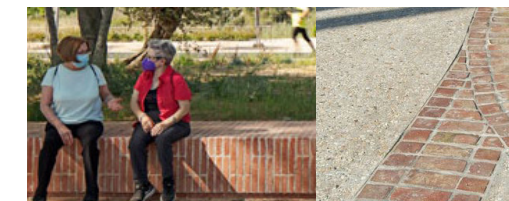

BRICK SEATING AND PAVEMENT EDGING TO REFLECT EXISTING BRICK WELL



SEATING ROCKS



PICNIC SHELTERS



PICNIC SETTINGS



BBQS



PUBLIC TOILET

RIVERBEND HISTORICAL PARK, WERRIBEE

CONCEPT DESIGN PLAN

